L-1: N [illegible]

L-2: S39-38-03W 23.84

CURVE NO.	[illegible]	[illegible]	[illegible]	[illegible]
C-1	39-55-26	190.25	69.10	132.57
C-2	39-55-26	280.25	90.90	174.38
C-3	40-08-29	235.28	85.96	164.81
C-4	40-08-29	175.28	64.04	122.8[illegible]

I, Jerry L. Hunt
plat was drawn under
an actual survey mad
(deed description re
Page 974-979,) (Other
that the boundaries
indicated as drawn f
Book_____, Page_____
precision as calcula
this plat was prepar
G.S.. 47-30 as amend
signature, registrat
28 day of Se

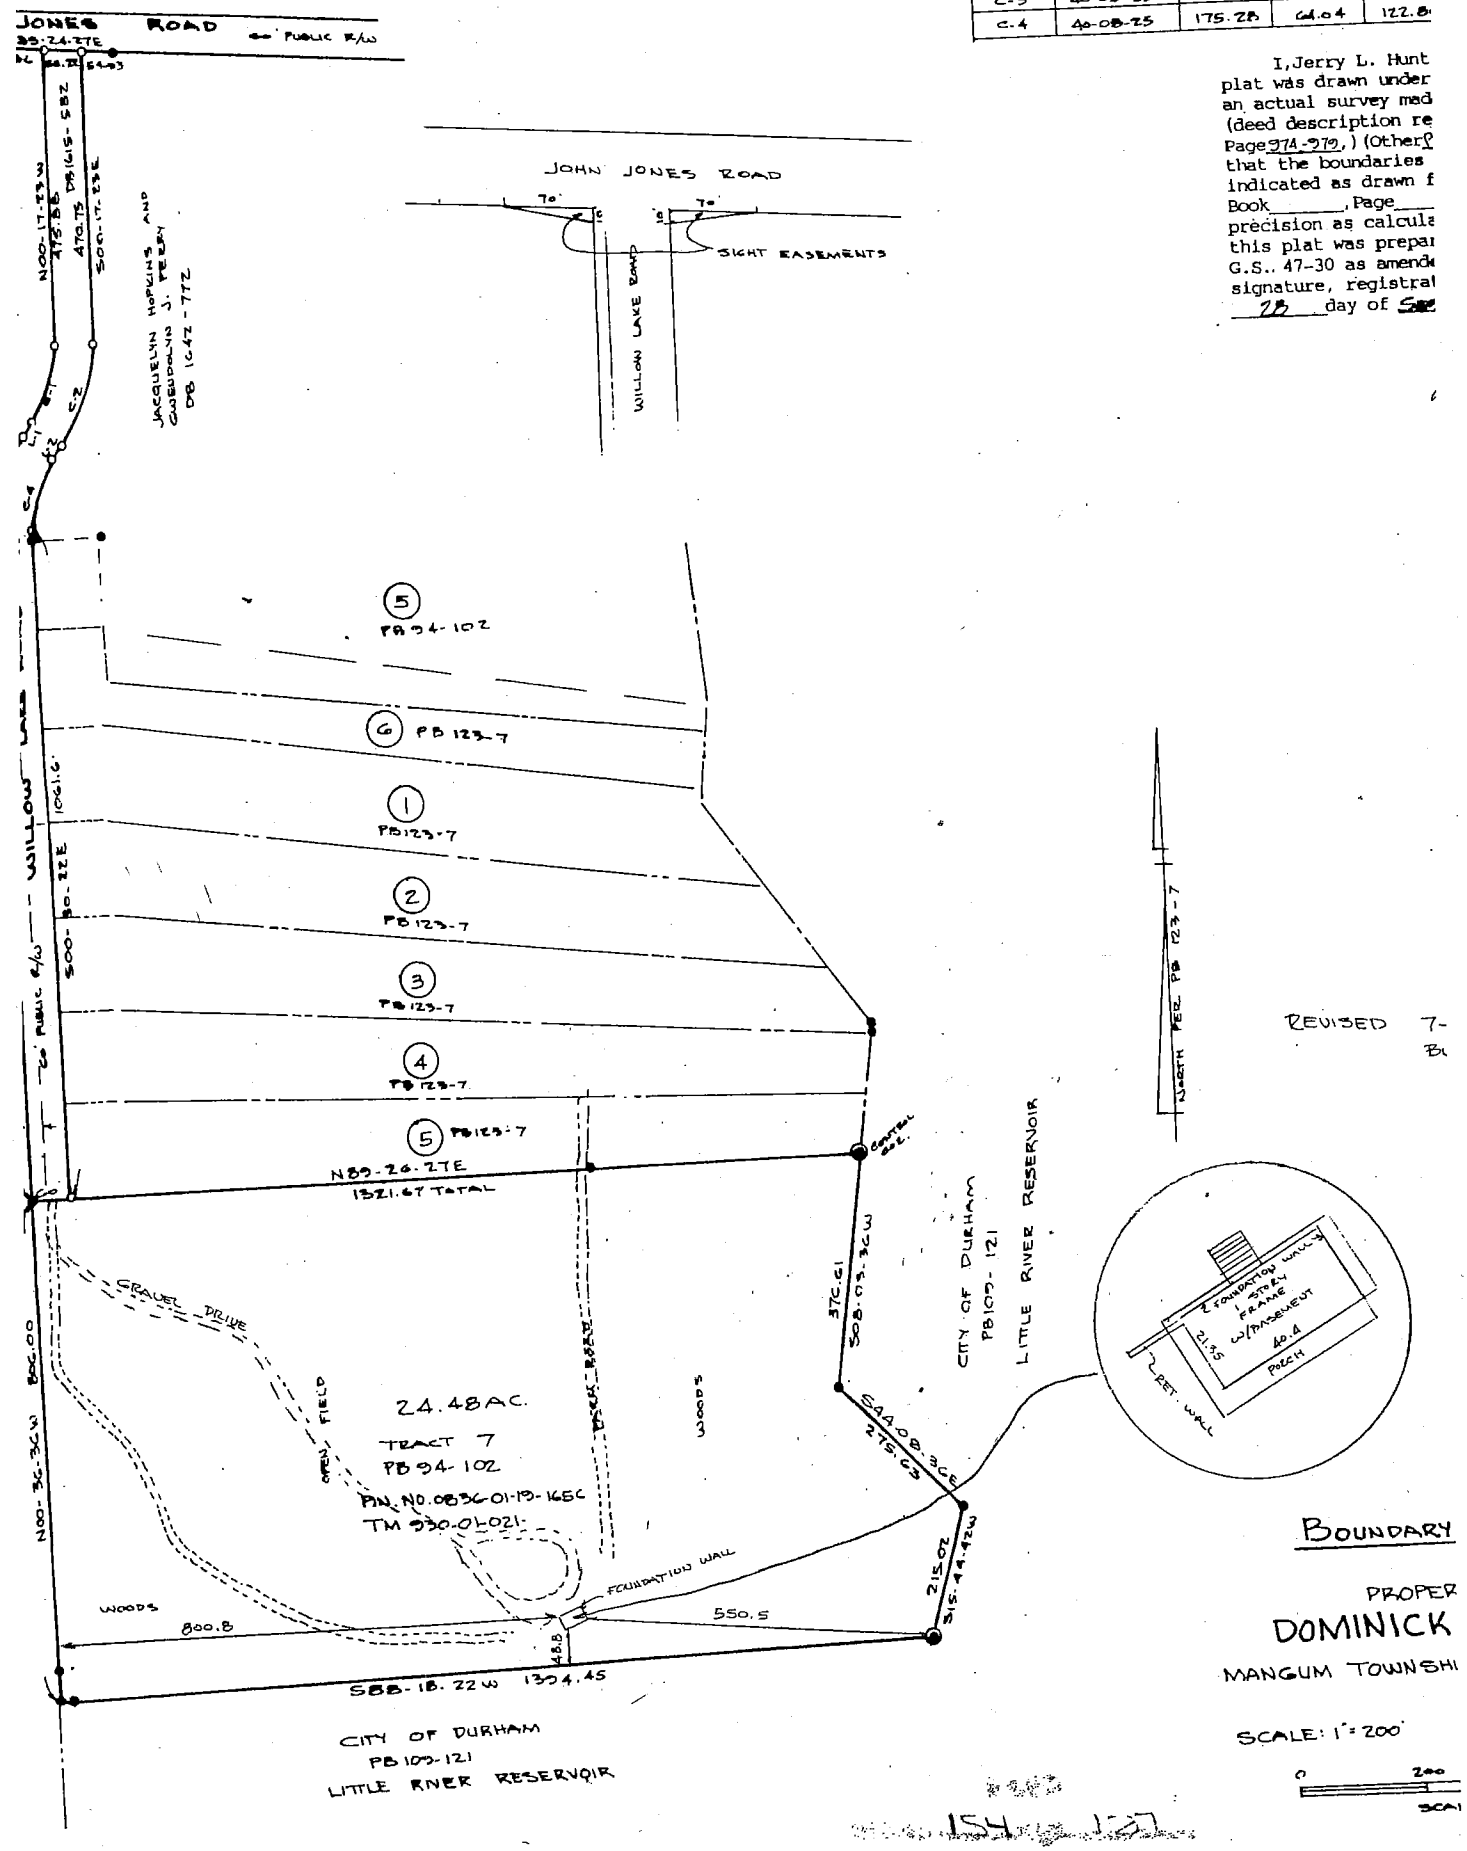

REVISED 7-
B

BOUNDARY

PROPER
DOMINICK
MANGUM TOWNSHI

SCALE: 1" = 200'

0 200
SCA

154 127
123.01 11.34

JERRY L. HUNT
P.O. BOX 71032,
TEL.